



THE PORT AUTHORITY
OF NY & NJ

CONFORMED DRAWING
02/03/98
SIGNED AND SEALED
COPY IS KEPT ON FILE

ORIGINAL SIGNED & SEALED BY
N.Y. P.E. (OR R.A.)

**Joseph R. Loring
& Associates, Inc.**
consulting engineers
One Pennsylvania Plaza
New York, New York 10001-2298
Tel: (212) 904-7400, Fax: (212) 904-7382

THE OFFICE OF
**DAVID
ELLIOT
LEIBOWITZ
P.C.**
ARCHITECTS - PLANNERS
110 WEST 40TH STREET, NEW YORK, NY 10018
TEL: (212) 693-1200 FAX: (212) 693-1201

**LESLIE E. ROBERTSON
ASSOCIATES, R.L.L.P.**
CONSULTING STRUCTURAL ENGINEERS
20 EAST 87TH STREET
NEW YORK, NY 10019
TEL: (212) 696-8000 FAX: (212) 696-8002

No.	Date	Revision	Approved

Engineering Department
Design Divisions




The
World
Trade
Center

Title
**STANDBY POWER
5 WORLD TRADE CENTER
ARCHITECTURAL
ROOF REMOVAL
PLAN**

This drawing is subject to conditions in contract
A.1. Inventions, ideas, designs and methods
when are reserved to Port Authority and
may not be used without its written consent.

Designed by	C.B.	Drawn by	J.C.	J.R.S. job no.	
Date	11/17/97	Scale	AS SHOWN		
Contract Number	WTC-046.071				

NOTE:
SEE STRUCTURAL DWGS FOR
LOCATIONS OF REMOVAL OF
EXISTING ROOF SLAB

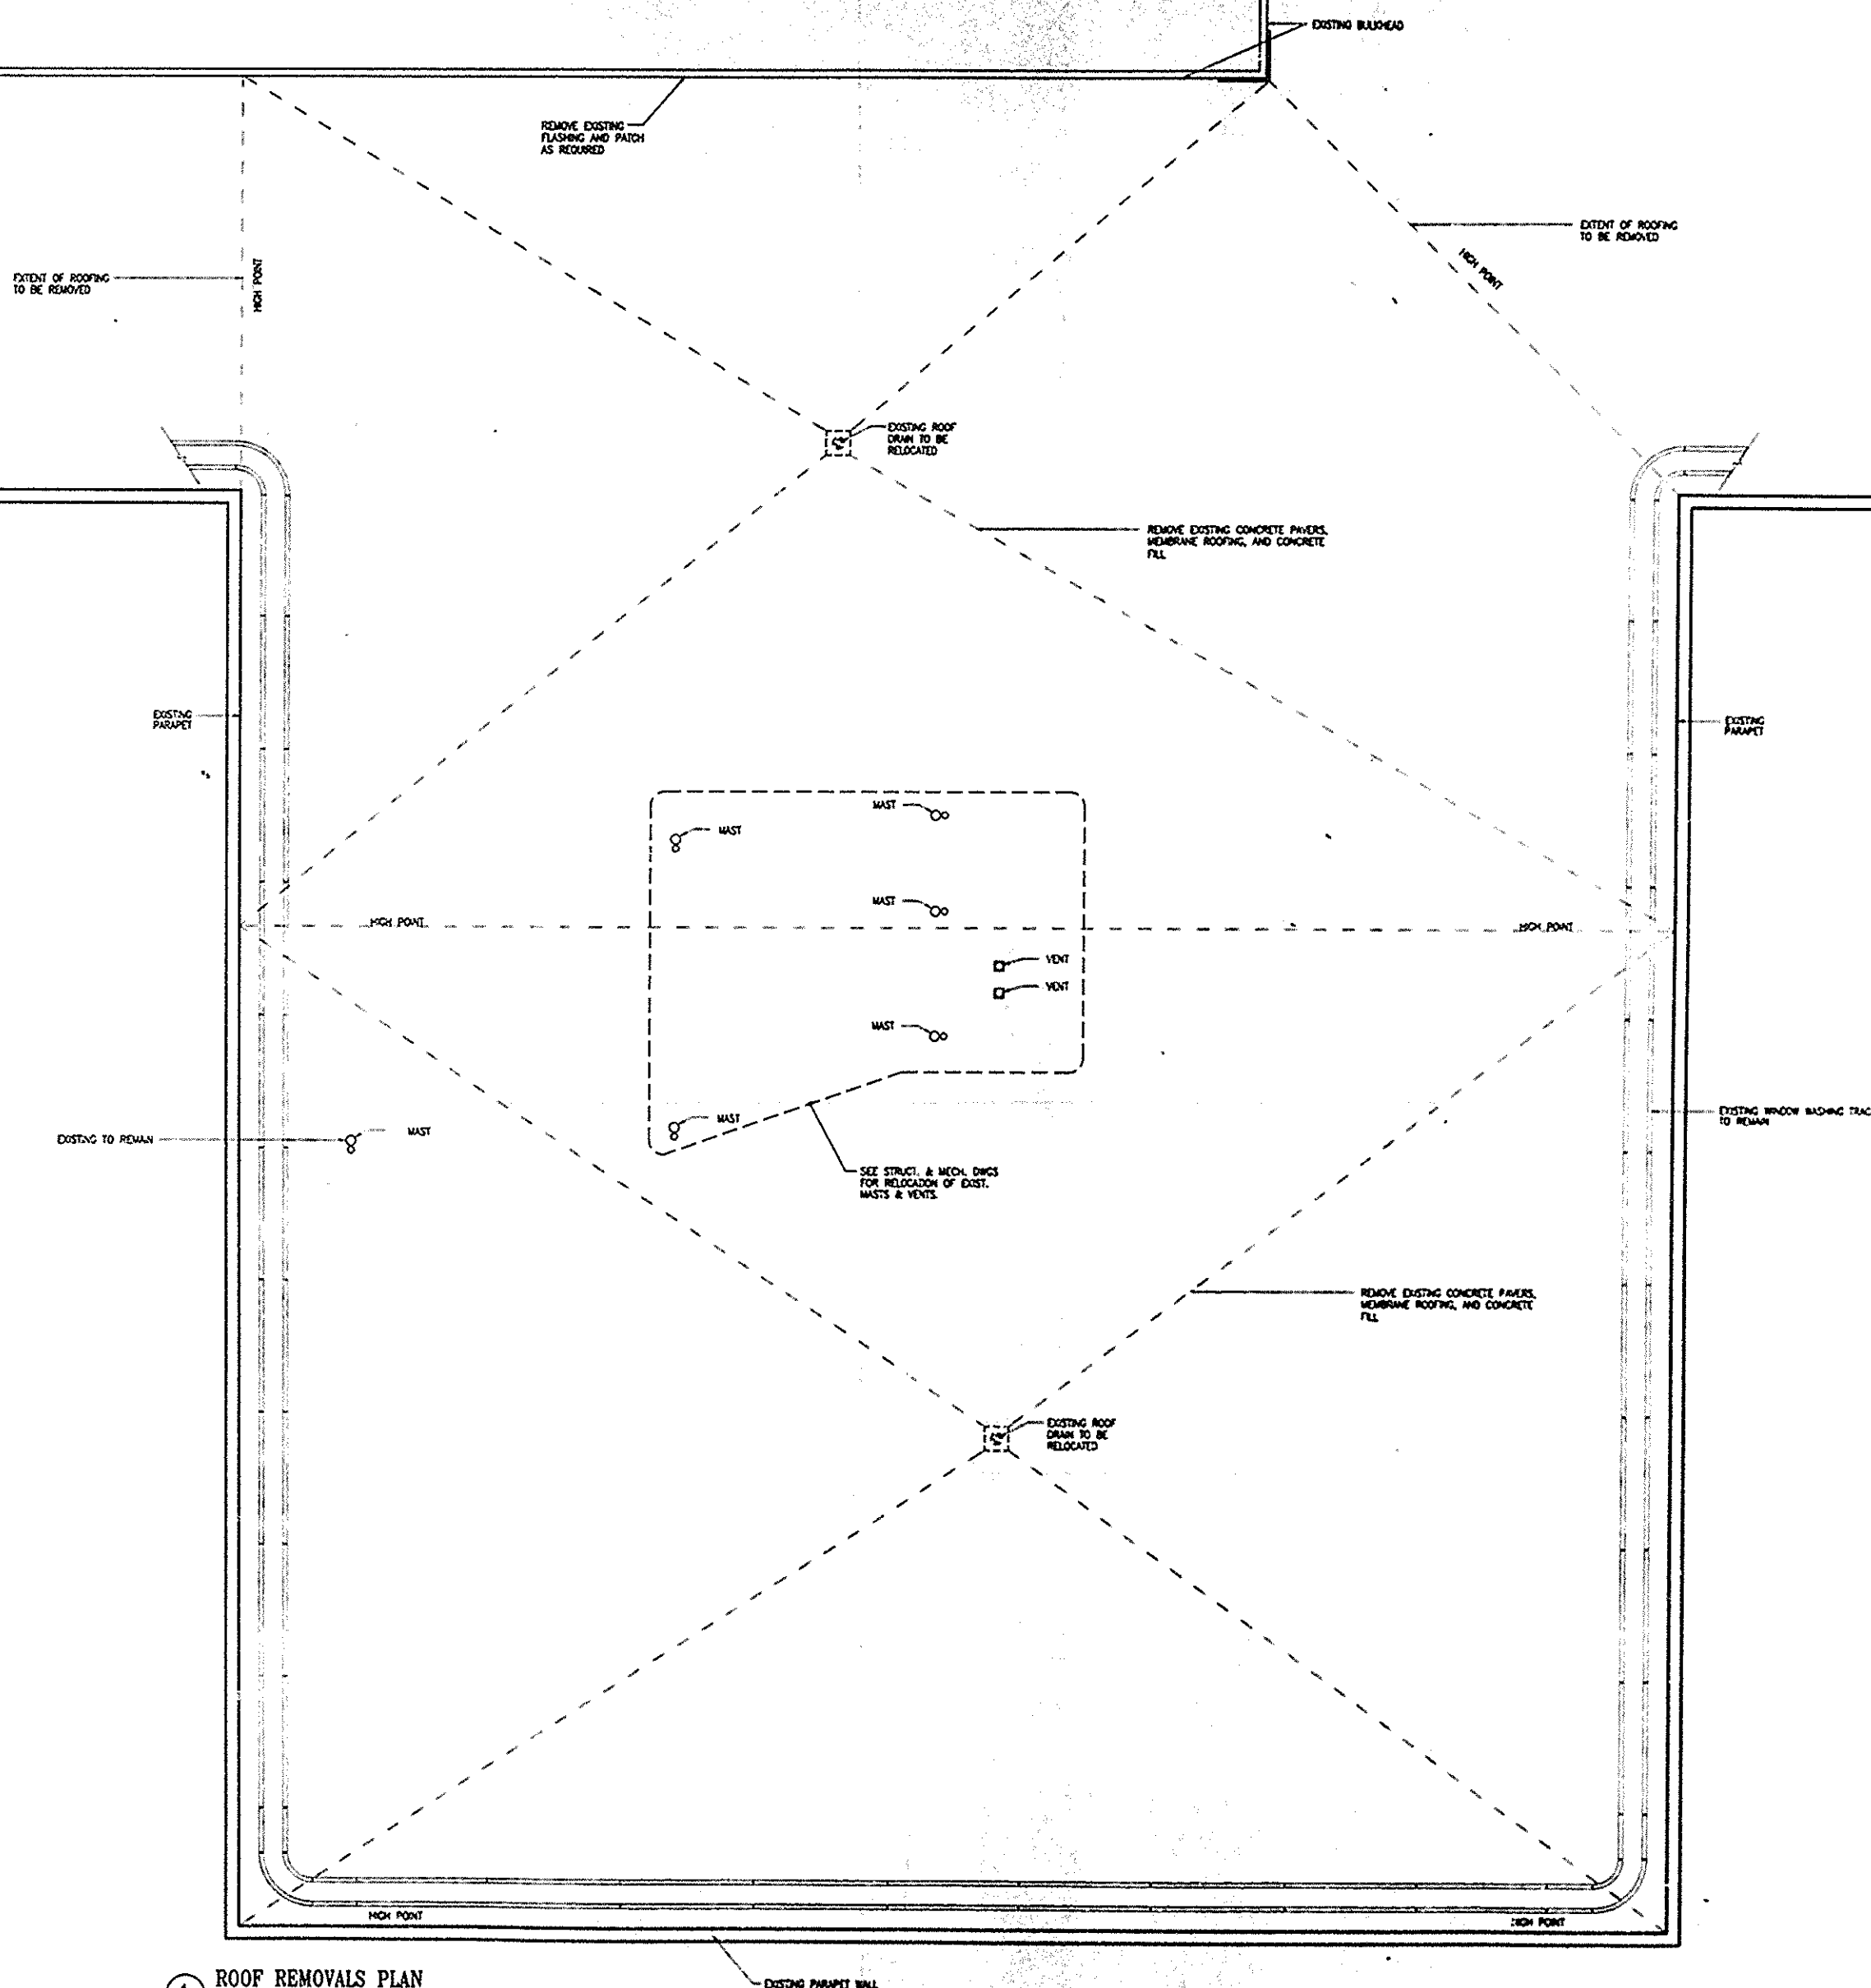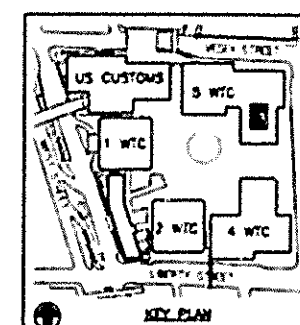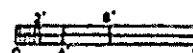

1 ROOF REMOVALS PLAN